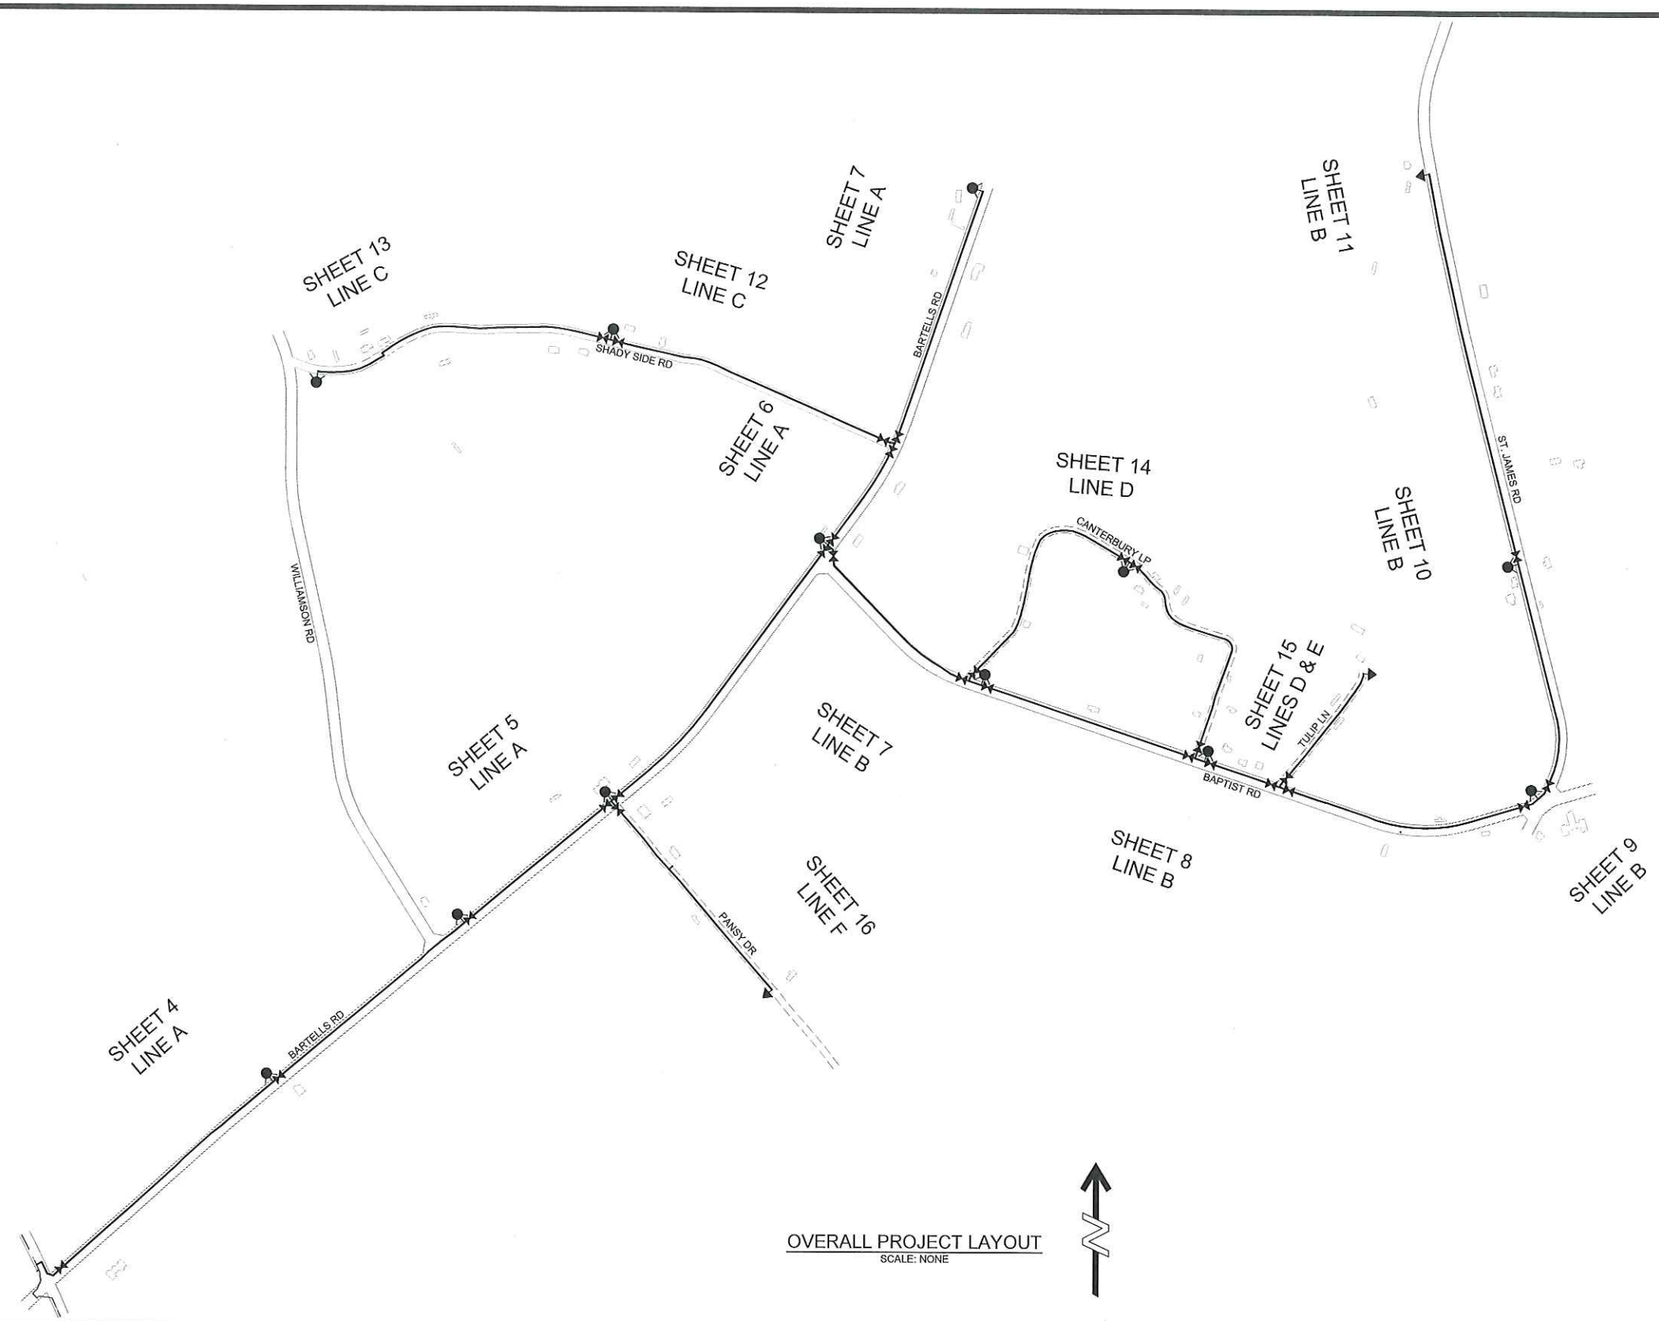

OVERALL PROJECT LAYOUT
SCALE: NONE

WATER SYSTEM IMPROVEMENTS
FOR
WILLIAMSBURG COUNTY
MIDWAY WATER PROJECT EXTENSION
CDBG PROJECT NO. 4-CI-15-031

OVERALL PROJECT LAYOUT

AUGUST 2016

SCALE: AS SHOWN

HANNA ENGINEERING

SOUTH CAROLINA PROFESSIONAL ENGINEER No. 11963 REGISTERED MICHAEL H. HANNA

SIGNATURE

SOUTH CAROLINA HANNA ENGINEERING, LLC No. 4814 CERTIFICATE OF AUTHORIZATION

DATE

REVISIONS

PROJECT NO: 15176

SHEET 3 OF 19