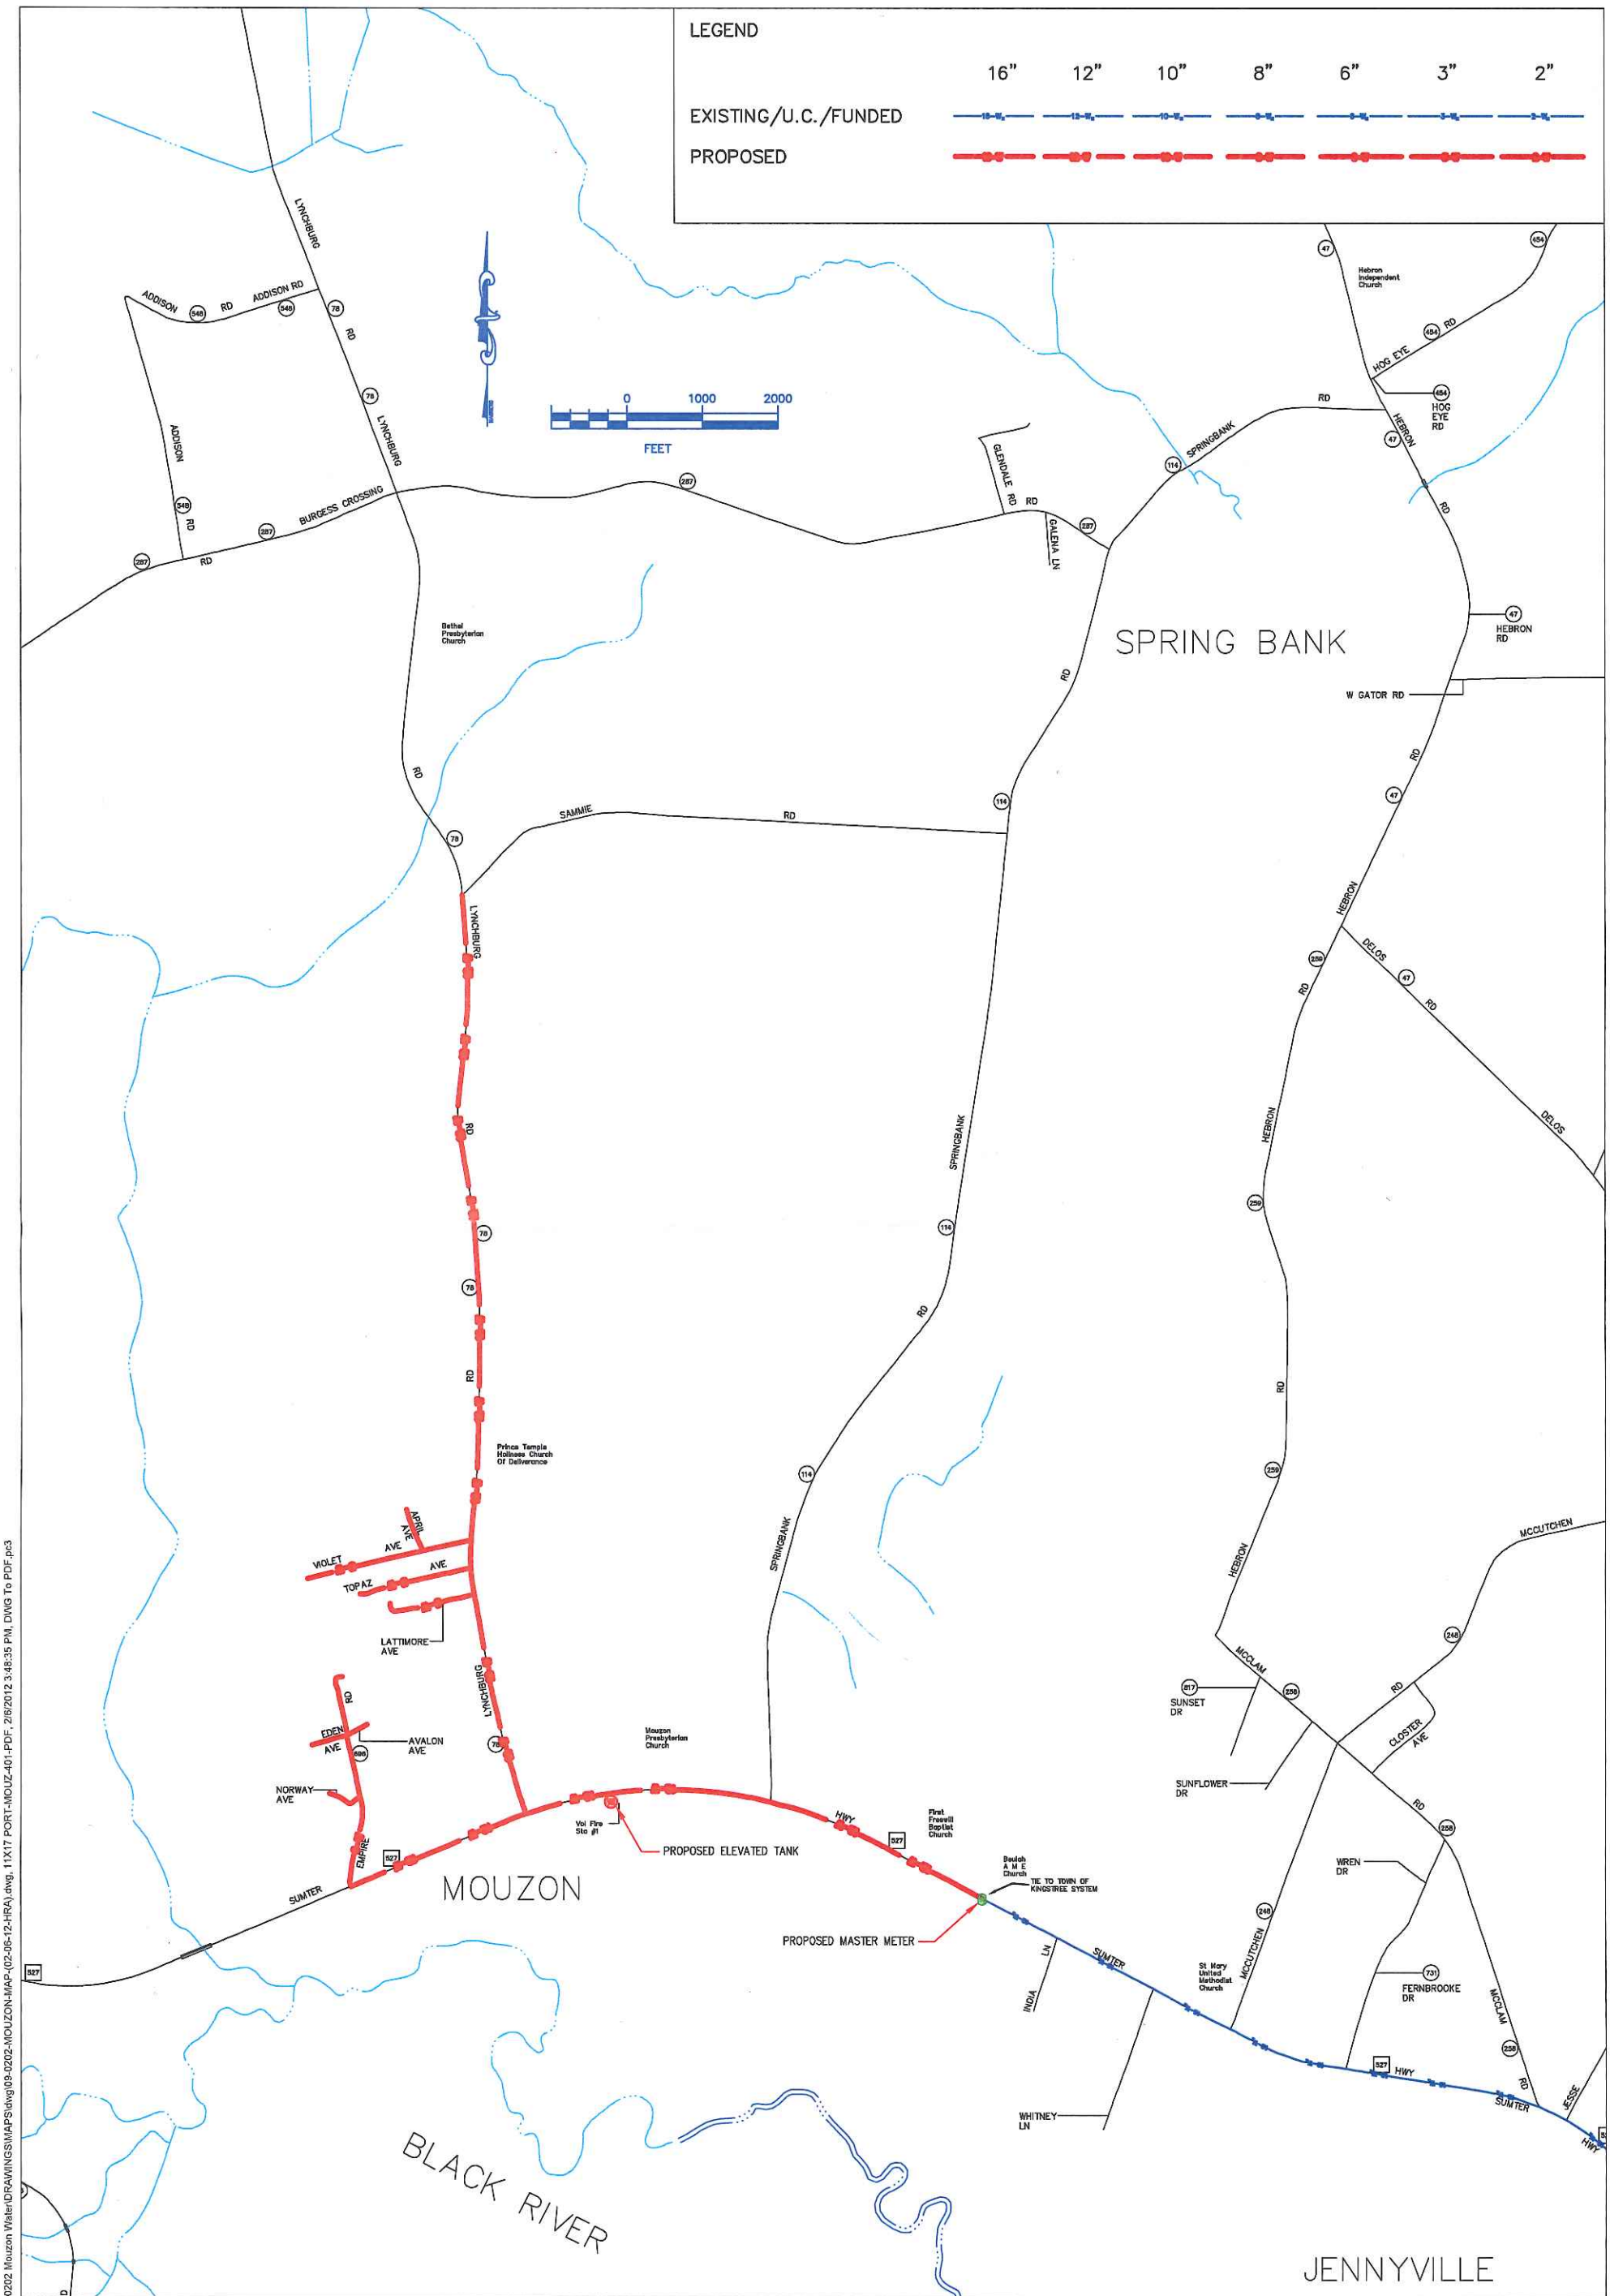

SHEET	OF				SEAL	SEAL	DESIGN HRA		DATE	REVISION	BY
V-401	1	EASTERN ENGINEERING, INC. P.O. BOX 1322, 108 S. ACLINE AVE. LAKE CITY, SOUTH CAROLINA 29560 843.374.8030	WILLIAMSBURG COUNTY WATER & SEWER AUTHORITY WILLIAMSBURG COUNTY SOUTH CAROLINA	MOUZON WATER SYSTEM DATE 05/25/09 SCALE 1" = 2,000'	SOUTH CAROLINA PROFESSIONAL ENGINEER AND LAND SURVEYOR NO. 6259 HARRY R. ASKEW, JR.	SOUTH CAROLINA EASTERN ENGINEERING, INC. NO. C01049 CERTIFICATE OF AUTHORIZATION	DRAWN HRA	1	05/27/09	REVISED WATER LINES	HRA
								2	05/12/10	ADDED TANK SITE	HRA
							CHECKED JMS	3			
								4			
							PROJ. NO. 09-0202	5			
								6			
								7			

Z:\Working Files\ENGR\WILLIAMSBURG\09-0202 Mouzon Water\DRAWINGS\MAPS\dwg\09-0202-MOUZON-MAP-(02-06-12-HRA).dwg, 11X17 PORT-MOUZ-401-PDF, 2/6/2012 3:48:35 PM, DWG To PDF.pc3