DESIGN HRA	NO.	DATE	REVISION	BY
DRAWN HRA	1	08/09/11	REV. TO REFLECT PHASE 1	HRA
CHECKED JMS	2	11/02/12	UPDATED FOR ROW MAP	HRA
PROJ. NO. 05-0224	3	11/20/12	REVISIONS	HRA
	4	02/14/13	DELETED HECTOR DR.	HRA
	5	03/03/16	UPDATED	HRA
	6			

ST. LAWRENCE WATER SYSTEM
RIGHT-OF-WAY MAP

CERTIFIED A TRUE COPY, March 7th, 2016

WILLIAMSBURG COUNTY, STANLEY S. PASLEY, SUPERVISOR

WILLIAMSBURG COUNTY, W.E. (BILLY) JENKINSON III, COUNTY ATTORNEY

EASTERN ENGINEERING of SC, LLC, HARRY R. ASKINS, P.E.

LEGEND

STREETS
PROPOSED WATER LINES ON PUBLIC R/W (STATE)
PROPOSED WATER LINES ON PUBLIC R/W (COUNTY)
PROPOSED WATER LINES ON RAILROAD R/W
EXISTING WATER LINES (OTHER)
EXISTING/UNDER CONSTRUCTION WATER LINES (COUNTY)
U.S. HIGHWAY
S.C. PRIMARY HIGHWAY
S.C. SECONDARY ROAD
COUNTY BOUNDARY
CITY BOUNDARY

	PROPOSED	EXISTING
ELEV. TANK (COUNTY)		
WELL (COUNTY)		
MASTER METER (COUNTY)		
PRESSURE REDUCING VALVE (COUNTY)		

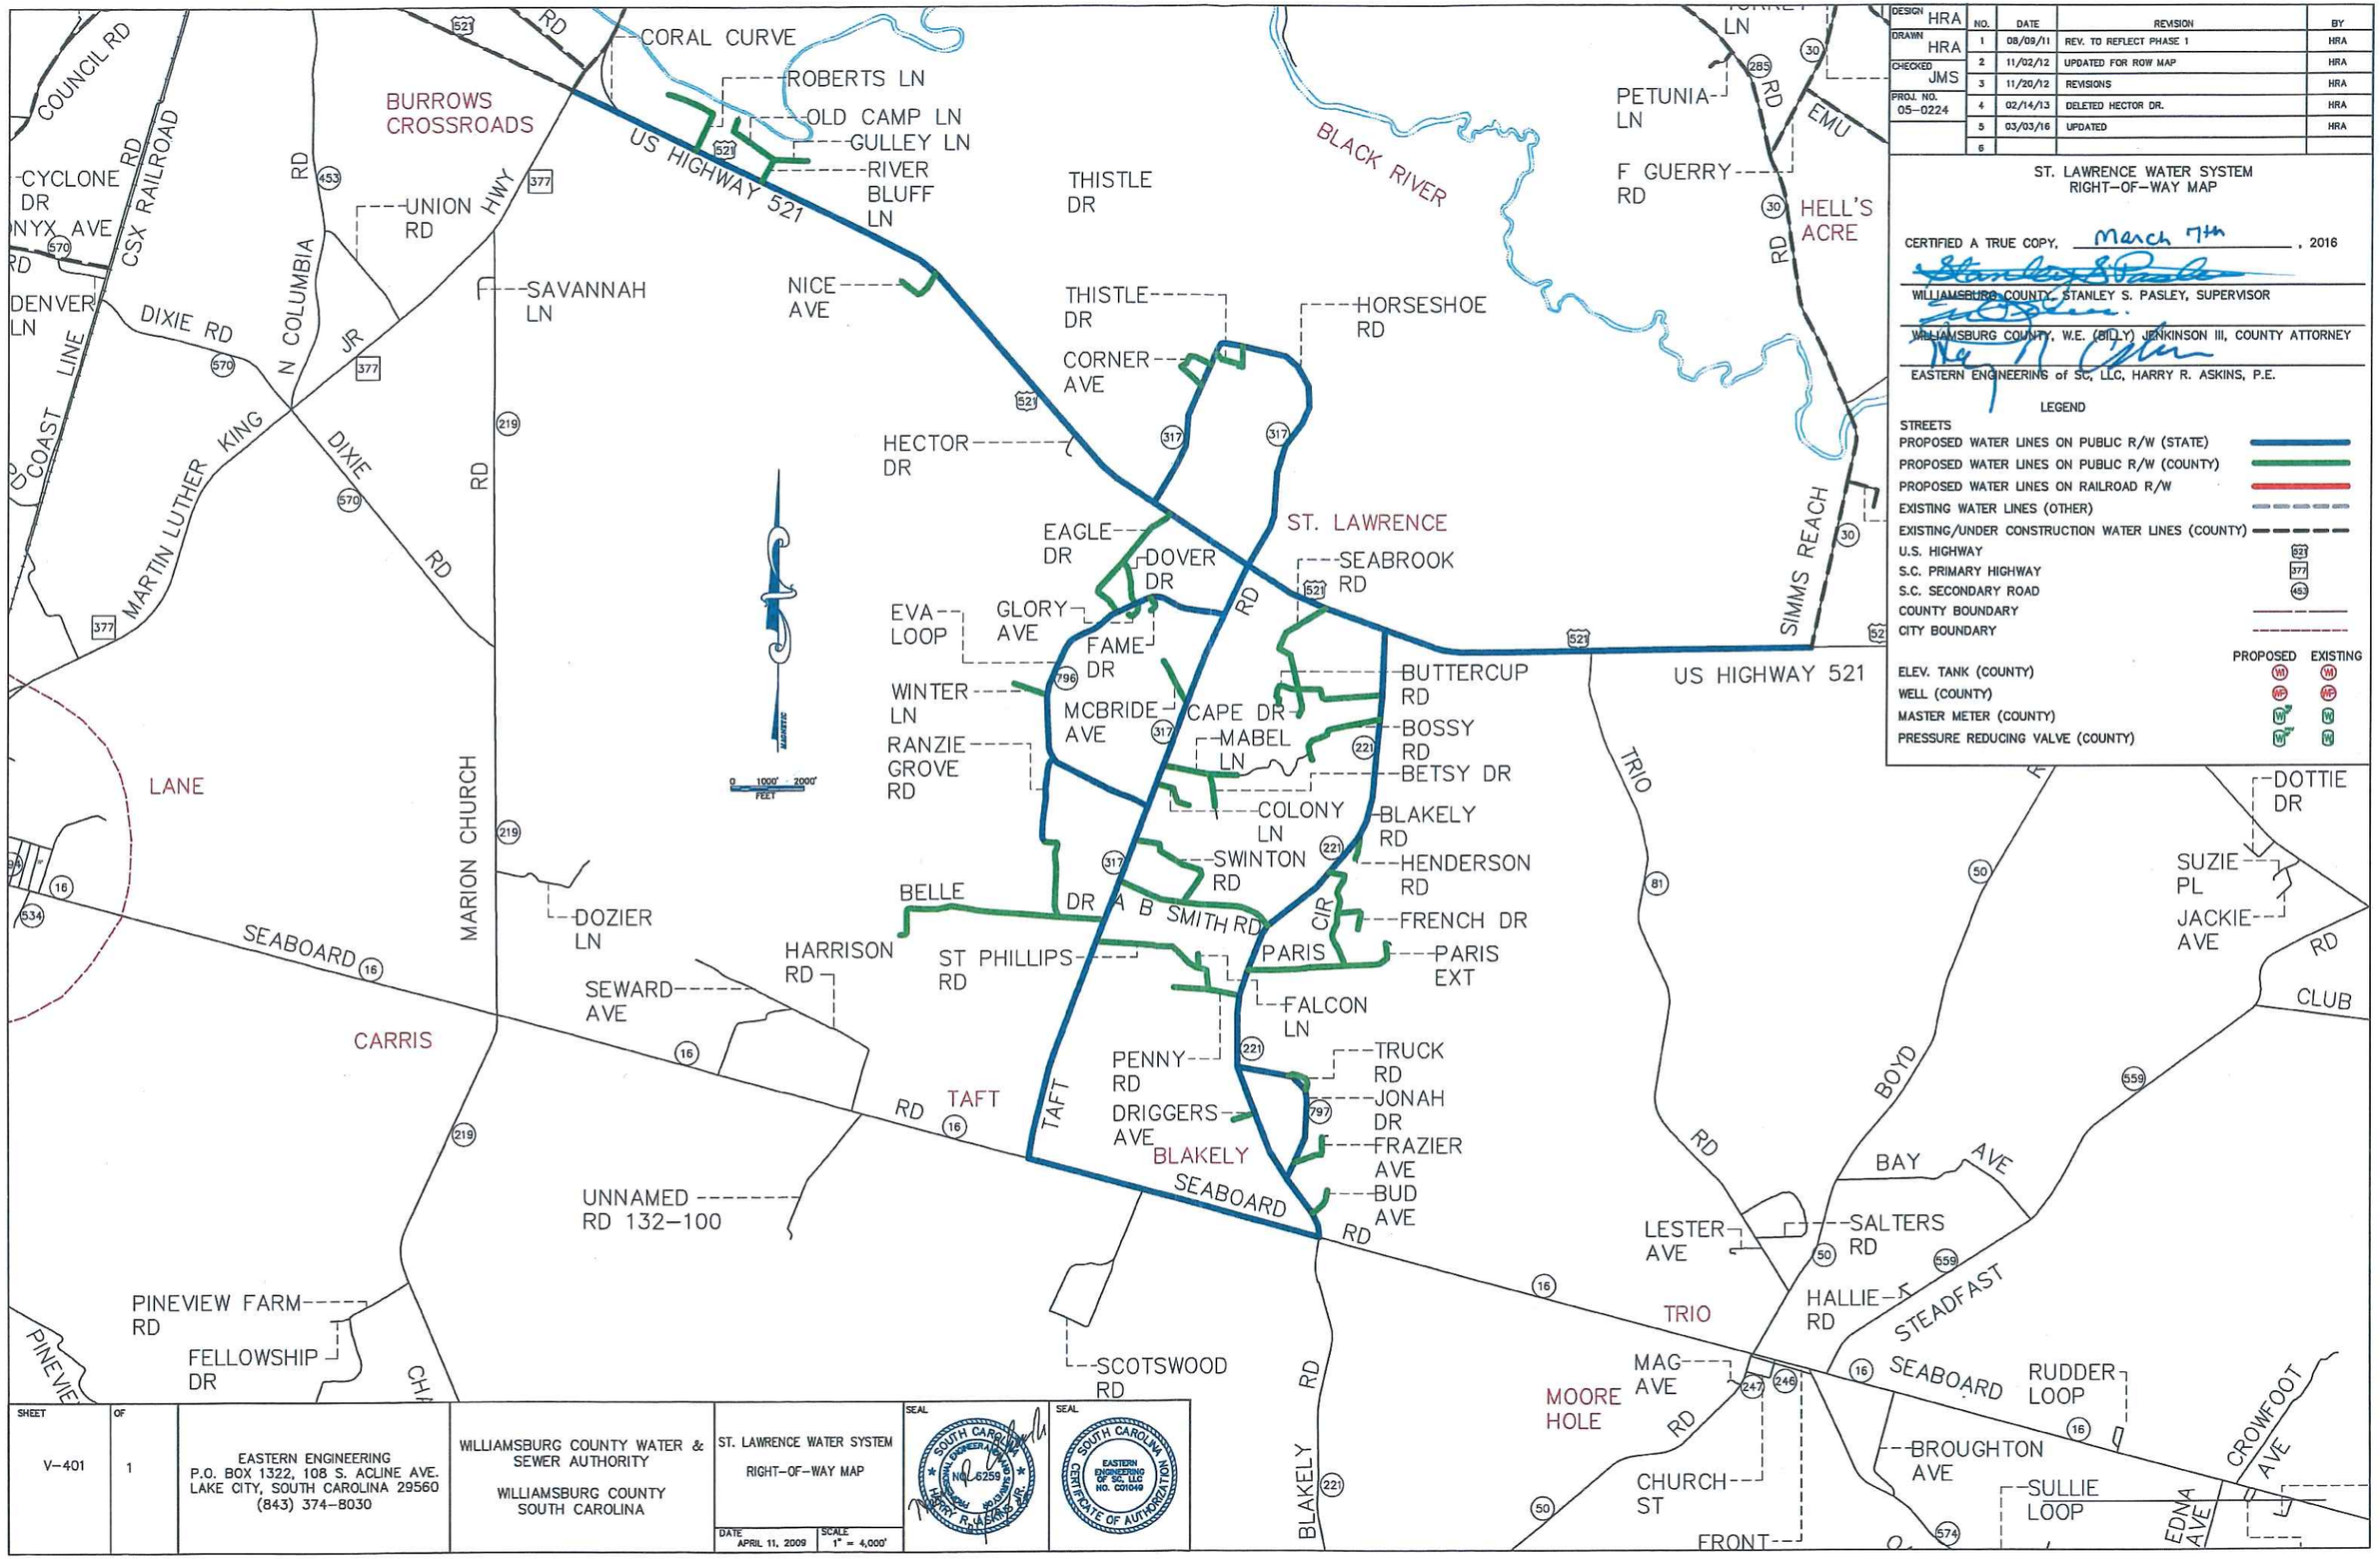

SHEET	OF
V-401	1

EASTERN ENGINEERING
P.O. BOX 1322, 108 S. ACLINE AVE.
LAKE CITY, SOUTH CAROLINA 29560
(843) 374-8030

WILLIAMSBURG COUNTY WATER & SEWER AUTHORITY

WILLIAMSBURG COUNTY
SOUTH CAROLINA

ST. LAWRENCE WATER SYSTEM
RIGHT-OF-WAY MAP

DATE APRIL 11, 2009 | SCALE 1" = 4,000'

SEAL: SOUTH CAROLINA PROFESSIONAL ENGINEER REGISTRATION NO. 6259 HARRY R. ASKINS, JR.

SEAL: SOUTH CAROLINA EASTERN ENGINEERING OF SC, LLC NO. C01049 CERTIFICATE OF AUTHORIZATION